Item No.	6a_supp
Date of Meeting	November 23, 2010

SEATAC PASSENGER TERMINAL

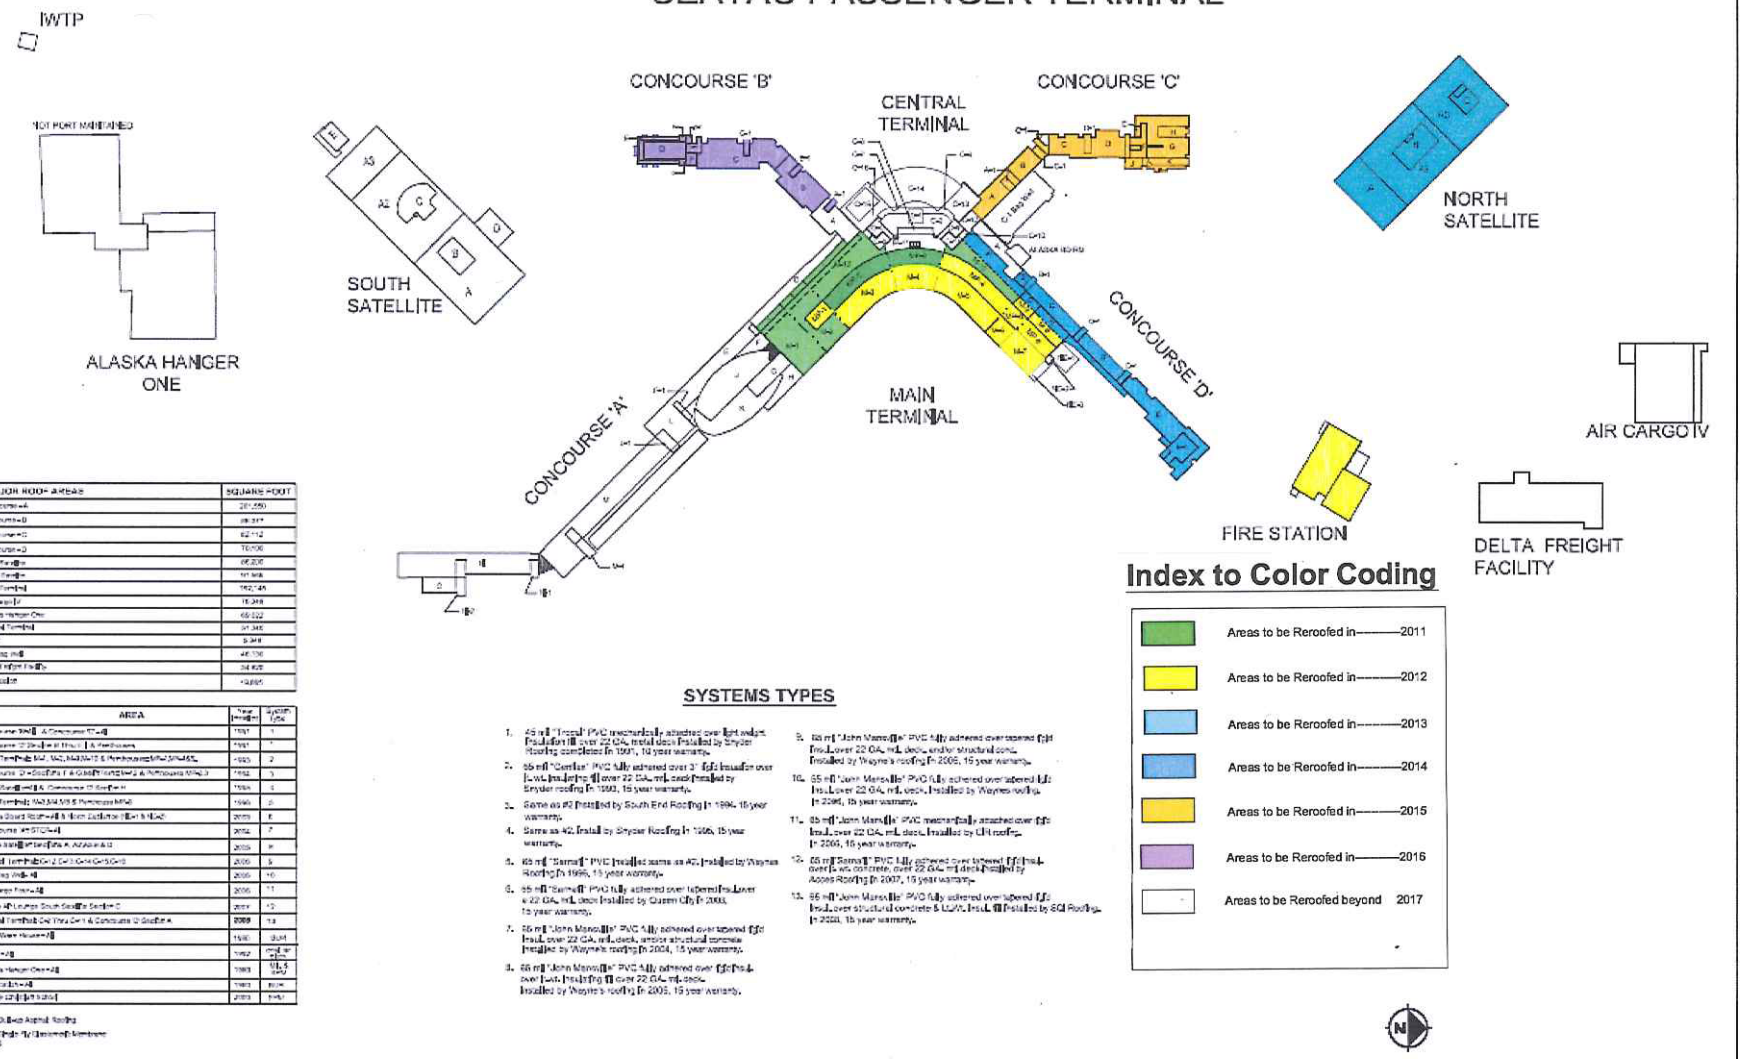

MAJOR ROOF AREAS	SQUARE FOOT
Concourse A	291,550
Concourse B	88,317
Concourse C	82,112
Concourse D	70,700
North Satellite	96,200
South Satellite	91,968
Main Terminal	762,145
AP Cargo IV	15,248
Alaska Hangar One	49,122
Central Terminal	91,345
IWTP	9,348
Gel Bag #4B	46,100
Delta Freight Facility	34,625
Fire Station	12,895

AREA	Year Installed	SYSTEM Type
Concourse 'A'/B - A Concourse 'C' - A/B	1991	1
Concourse 'D' Section 1 thru 3 - A Penthouses	1991	1
Main Terminal 'A/C', 'A/D', 'A/B' & 'A' Penthouses 'A/C' & 'A/D'	1993	2
Concourse 'D' - Section 1 & 'A' & 'B' Penthouses & A Penthouse 'A/B'	1994	3
North Satellite - A Concourse 'D' Section 4	1994	3
Main Terminal 'A/A' & 'A/B' Penthouses 'A/B'	1996	4
Alaska Board Room - A & 'A' Main Section 'A' & 'B' Area	2003	6
Concourse 'A' - STC 'A' - 4	2004	7
South Satellite Section A, Arizona Bd	2005	8
Central Terminal 'C' & 'D' - 'C' & 'D' - 5	2006	9
Gel Bag 'A/B' - 10	2006	10
AP Cargo Tower - 11	2006	11
'B' Gate AP Lounge South Satellite Section C	2007	12
Central Terminal 'C' & 'D' - 'C' & 'D' - 13	2008	13
'A' & 'B' Gate Hardstand - 14	1998	SBS
'A' - 15	1992	Asphalt Shingles
Alaska Hangar One - 16	1983	Mod. Bit. SBS
Fire Station - 17	1983	BUR
Delta Freight Facility - 18	2003	PVC

SYSTEM Type 1 - Built-Up Bitumen Asphalt Roofing

SYSTEM Type 2 - Single Ply Elastomeric Membrane Roofing

SYSTEMS TYPES

1. 45 mil "Trocal" PVC mechanically attached over light weight insulation fill over 22 GA. metal deck. Installed by Snyder Roofing completed in 1991, 10 year warranty.
2. 55 mil "Carlisle" PVC fully adhered over 3" tapered insulation over 1-1/2" insulating fill over 22 GA. mtl. deck. Installed by Snyder roofing in 1993, 15 year warranty.
3. Same as #2 installed by South End Roofing in 1994, 15 year warranty.
4. Same as #2, Install by Snyder Roofing in 1996, 15 year warranty.
5. 45 mil "Sarnafil" PVC Installed same as #2, Installed by Waymes Roofing in 1996, 15 year warranty.
6. 55 mil "Sarnafil" PVC fully adhered over 1/2" Dens Deck over 22 GA. mtl. deck Installed by Custom City in 2003, 15 year warranty.
7. 55 mil "John Manville" PVC fully adhered over tapered 1" to 3" insul. over 22 GA. mtl. deck, and/or structural concrete Installed by Waymes roofing in 2004, 15 year warranty.
8. 55 mil "John Manville" PVC fully adhered over 1" to 3" insul. over 1-1/2" insulating fill over 22 GA. mtl. deck. Installed by Waymes roofing in 2005, 15 year warranty.
9. 55 mil "John Manville" PVC fully adhered over tapered 1" to 3" insul. over 22 GA. mtl. deck, and/or structural conc. Installed by Waymes roofing in 2005, 15 year warranty.
10. 55 mil "John Manville" PVC fully adhered over tapered 1" to 3" insul. over 22 GA. mtl. deck. Installed by Waymes roofing in 2006, 15 year warranty.
11. 60 mil "John Manville" PVC mechanically attached over 1" to 3" insul. over 22 GA. mtl. deck. Installed by CPI roofing in 2006, 15 year warranty.
12. 60 mil "Sarnafil" PVC fully adhered over tapered 1" to 3" insul. over 6" w/c concrete, over 22 GA. mtl. deck. Installed by Access Roofing in 2007, 15 year warranty.
13. 55 mil "John Manville" PVC fully adhered over tapered 1" to 3" insul. over structural concrete & 1-1/2" insul. fill Installed by SGI Roofing in 2008, 15 year warranty.

Index to Color Coding

- Areas to be Reroofed in——2011
- Areas to be Reroofed in——2012
- Areas to be Reroofed in——2013
- Areas to be Reroofed in——2014
- Areas to be Reroofed in——2015
- Areas to be Reroofed in——2016
- Areas to be Reroofed beyond 2017

REVISIONS								
NO.	DATE	BY	DESCRIPTION	APP'D	NO.	DATE	BY	DESCRIPTION	APP'D

Port of Seattle
SEA-TAC INTERNATIONAL AIRPORT

C:\Documents and Settings\rtb\Local Settings\Temporary Internet Files\Content.Outlook\ZDEW3JTA\Copy of Master Roof Plan-01 dwg RW2 9 10 (2).dwg Nov 04, 2010 - 7:47am