DETAIL C1: CABINET ELEVATION

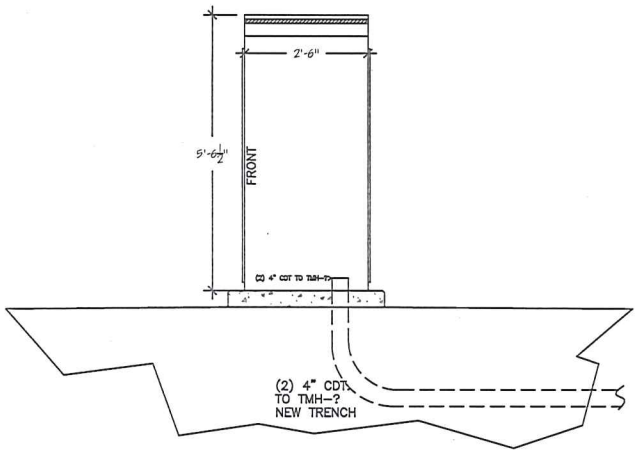

FIBER:

(1) 96 STRAND SM; MDR-3 TO NEW CABINET @ TMH-AX

(1) 24 STRAND SM; E45 TO NEW CABINET

(1) 24 STRAND SM; NEW CABINET @ TMH-AX TO IWTP

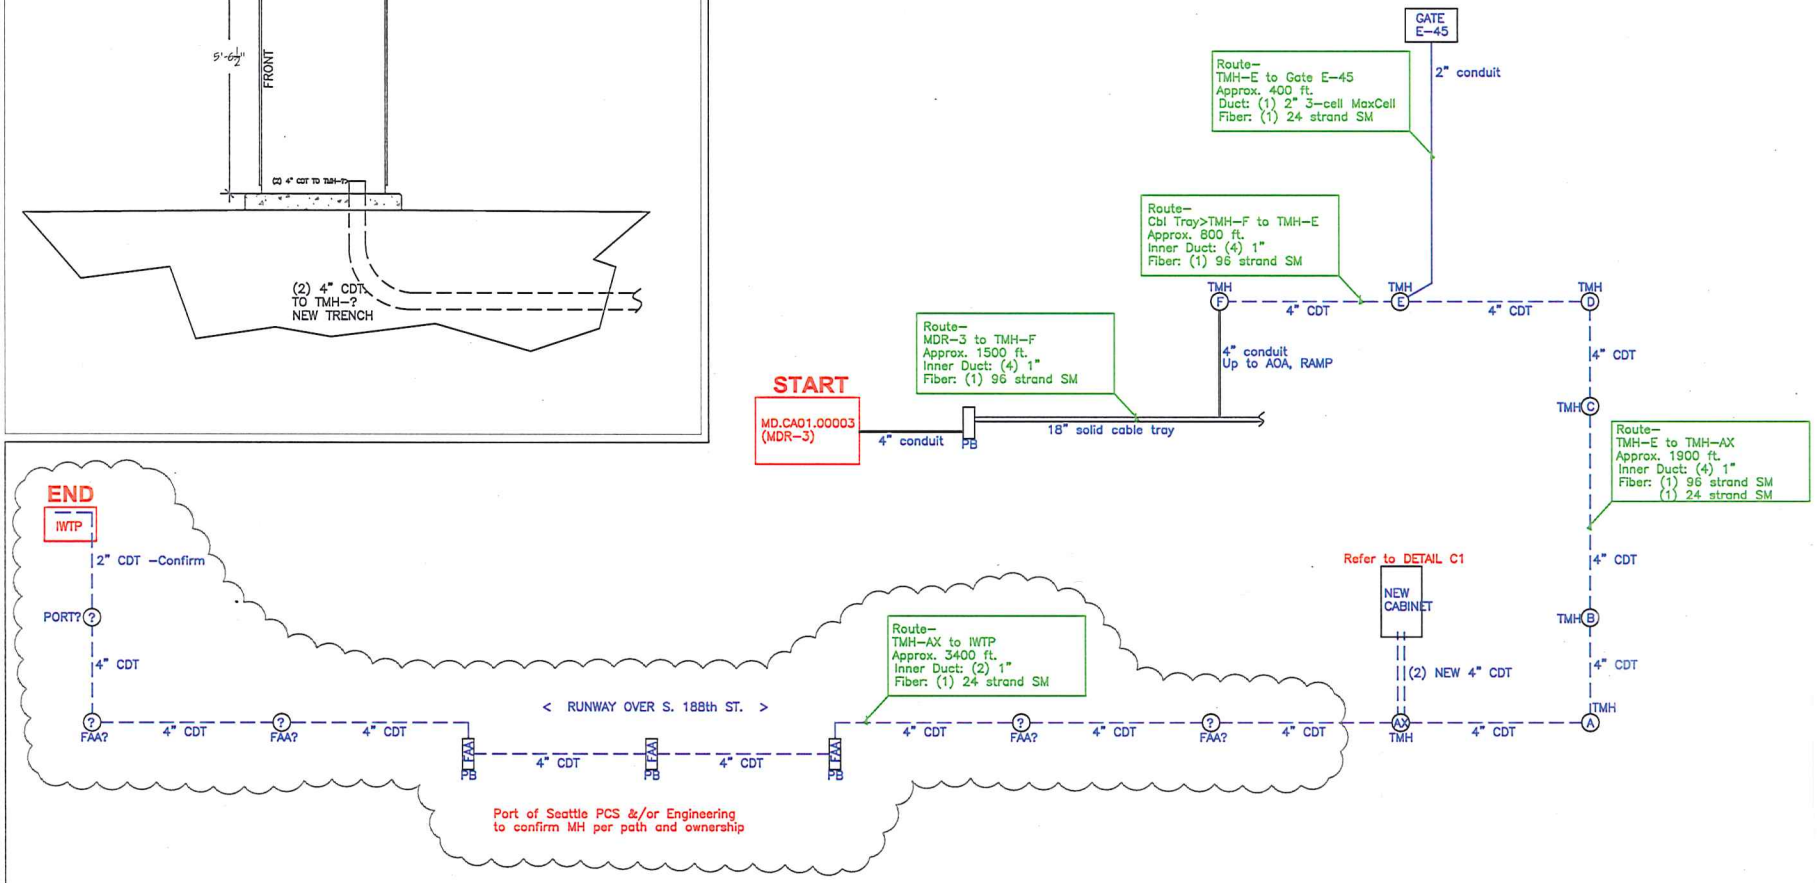

REVISIONS

NO.	DATE	BY	DESCRIPTION	APP'D	NO.	DATE	BY	DESCRIPTION	APP'D
-	-	-	-						
-	-	-	-						

Port of Seattle

PROJECT: ROUGH FIBER PATH MAP -IWTP
Conduit and cabinet setup

SHEET TITLE:

WORK ORDER NO. POS-1XXXXX

CONSULTANT'S NO.

PORT OF SEATTLE NO.

Item No.: 5e_attach_1
Date of Meeting: February 28, 2012